

Real Estate
Development

3843 Widewaters Parkway
Suite 100
East Syracuse, N.Y. 13057
Phone: 315/445-2424
Fax: 315/445-8570

REVISIONS:

	DATE	DESCRIPTION
1.		
2.		
3.		
4.		
5.		
6.		

VAN RENSSELAER SQUARE

NORTH GREENBUSH, NEW YORK


KEY PLAN

DRAWING DATA SECTION

DWG NAME:
DWG TYPE : LEASE_SITE PLAN
DATE : 10.08.26
SCALE : NTS
DRAWN BY: RKR
FILE NAME:

S-1

NOTE: THIS IS A SCHEMATIC PLAN AND IS
INTENDED TO SHOW ONLY THE PROPOSED LAYOUT
OF THIS SHOPPING CENTER. ALL MEASURES,
DIMENSIONS AND DISTANCES ARE APPROXIMATE.
THE DEPICTION HEREON DOES NOT CONSTITUTE
A WARRANTY OR REPRESENTATION OF ANY KIND.

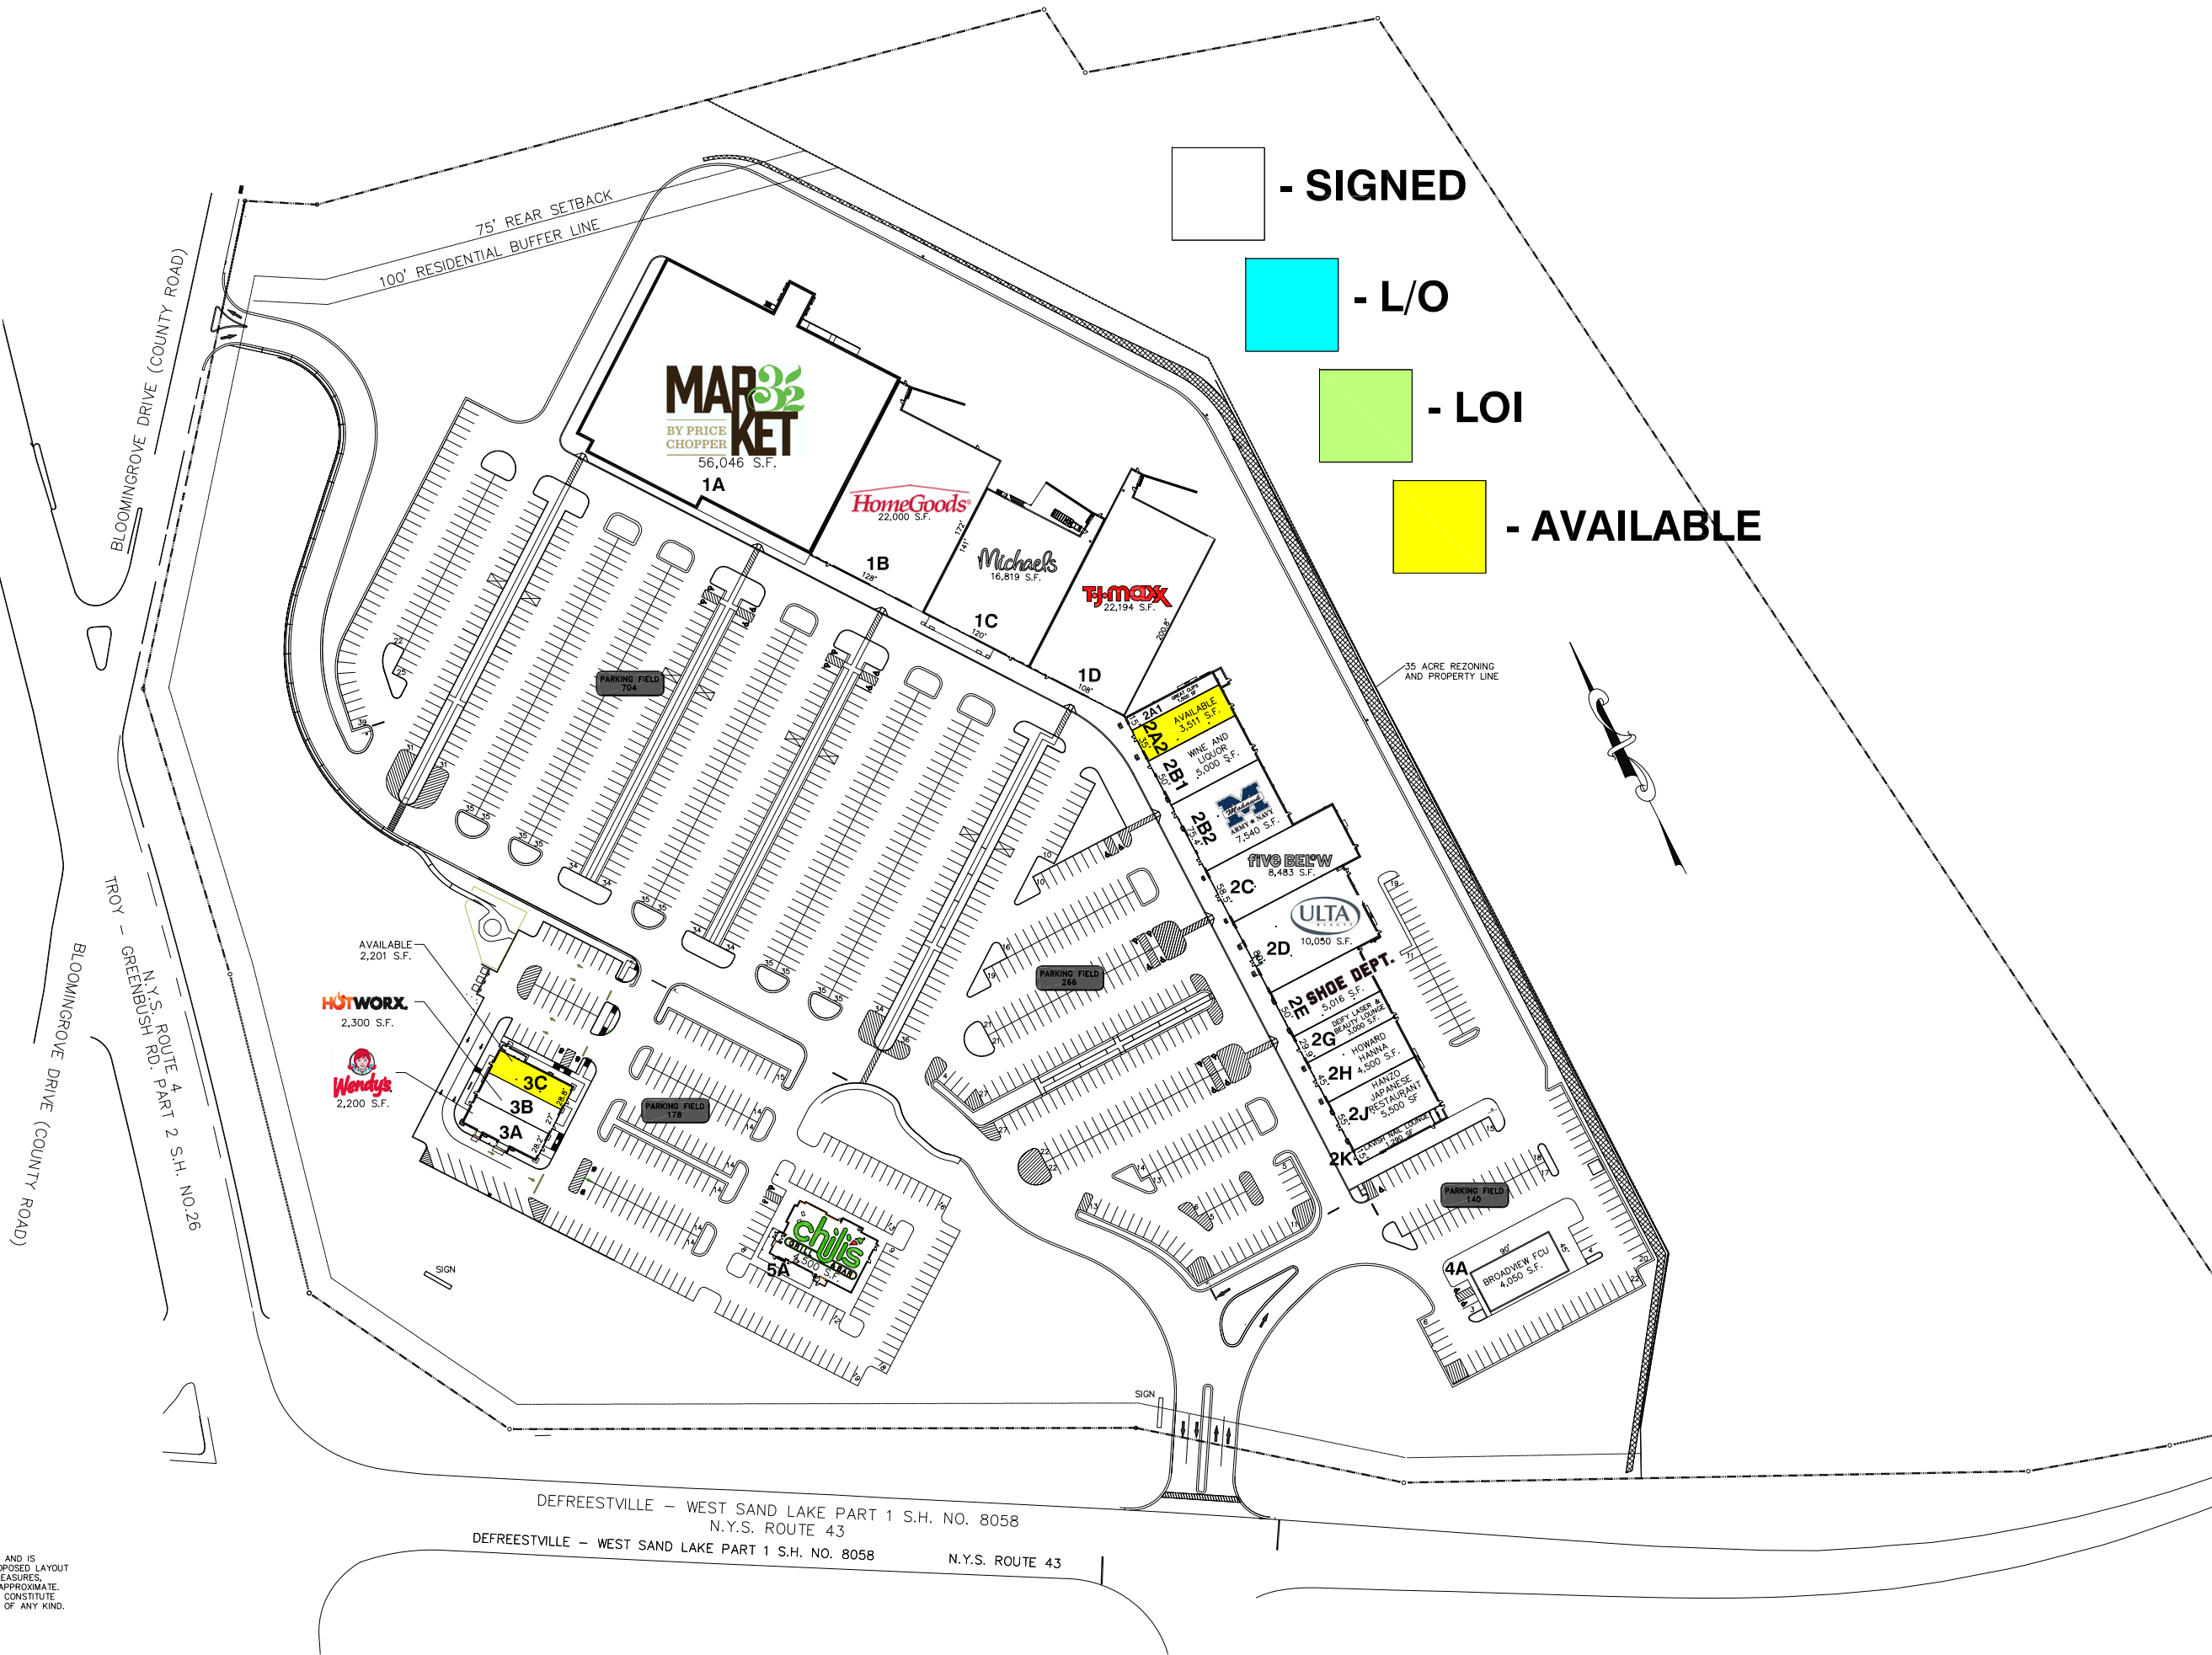

- SIGNED

- L/O

- LOI

- AVAILABLE