


Floor Plan

4
115 WEST AVE, JENKINTOWN, PA 19046

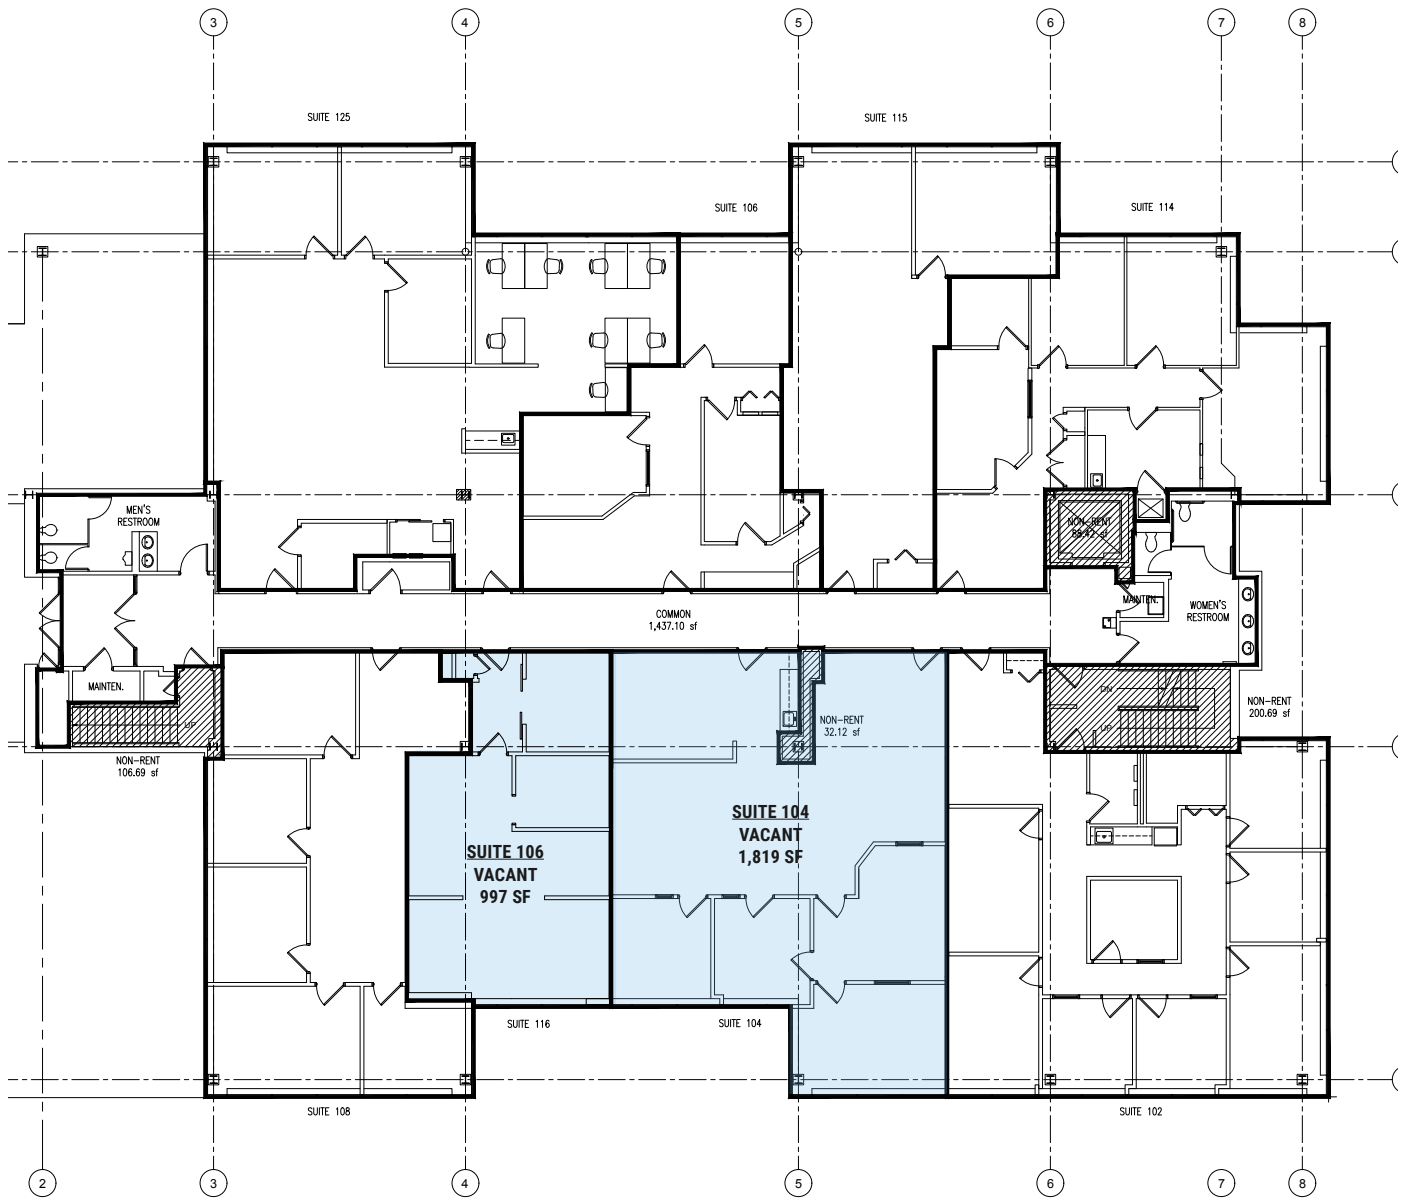

EXISTING FLOOR PLAN -
FIRST FLOOR

1st Floor

**EXCLUSIVELY
LISTED BY:**

Brett Fox, Vice President
phone: 215.568.8000
email: bfox@msfoxre.com

Michael Rush, Senior Associate
phone: 215.837.7341
email: mrush@msfoxre.com

Cole Weisser, Associate
phone: 717.715.7303
email: cweisser@msfoxre.com




M.S. Fox Real Estate Group, Inc.
phone: 215.568.8000
1628 John F. Kennedy Blvd, Suite 1410
Philadelphia, PA 19103

The information contained herein is from other sources believed to be reliable. No independent investigation of the property or the information contained herein has been made, and no representation is made as to the accuracy or completeness thereof. This information is subject to errors, omissions, prior sale or lease, or withdrawal without notice.

Floor Plan

5 | 115 WEST AVE, JENKINTOWN, PA 19046

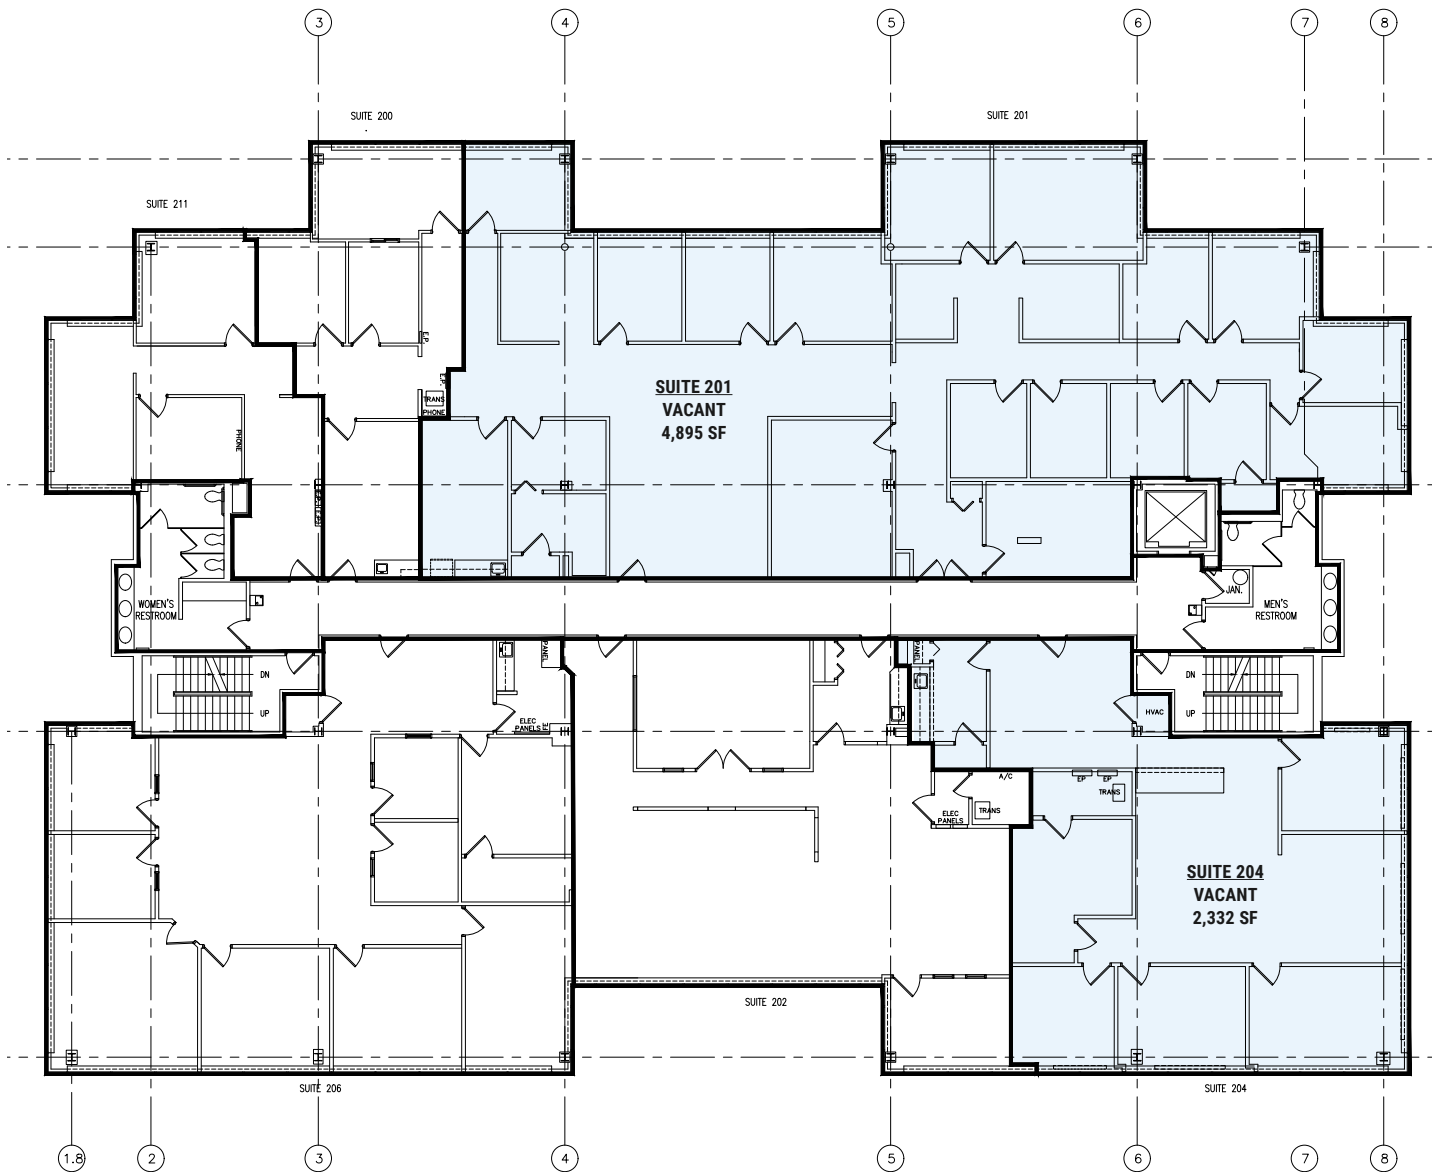

EXISTING FLOOR PLAN -
SECOND FLOOR
1
A1.2 SCALE: 1/8" = 1'-0"

2nd Floor

**EXCLUSIVELY
LISTED BY:**

Brett Fox, Vice President
phone: 215.568.8000
email: bfox@msfoxre.com

Michael Rush, Senior Associate
phone: 215.837.7341
email: mrush@msfoxre.com

Cole Weisser, Associate
phone: 717.715.7303
email: cweisser@msfoxre.com



M.S. Fox Real Estate Group, Inc.
phone: 215.568.8000

1628 John F. Kennedy Blvd, Suite 1410
Philadelphia, PA 19103

The information contained herein is from other sources believed to be reliable. No independent investigation of the property or the information contained herein has been made, and no representation is made as to the accuracy or completeness thereof. This information is subject to errors, omissions, prior sale or lease, or withdrawal without notice.

115 WEST AVE, JENKINTOWN, PA 19046



The information contained herein is from other sources believed to be reliable. No independent investigation of the property or the information contained herein has been made, and no representation is made as to the accuracy or completeness thereof. This information is subject to errors, omissions, prior sale or lease, or withdrawal without notice.