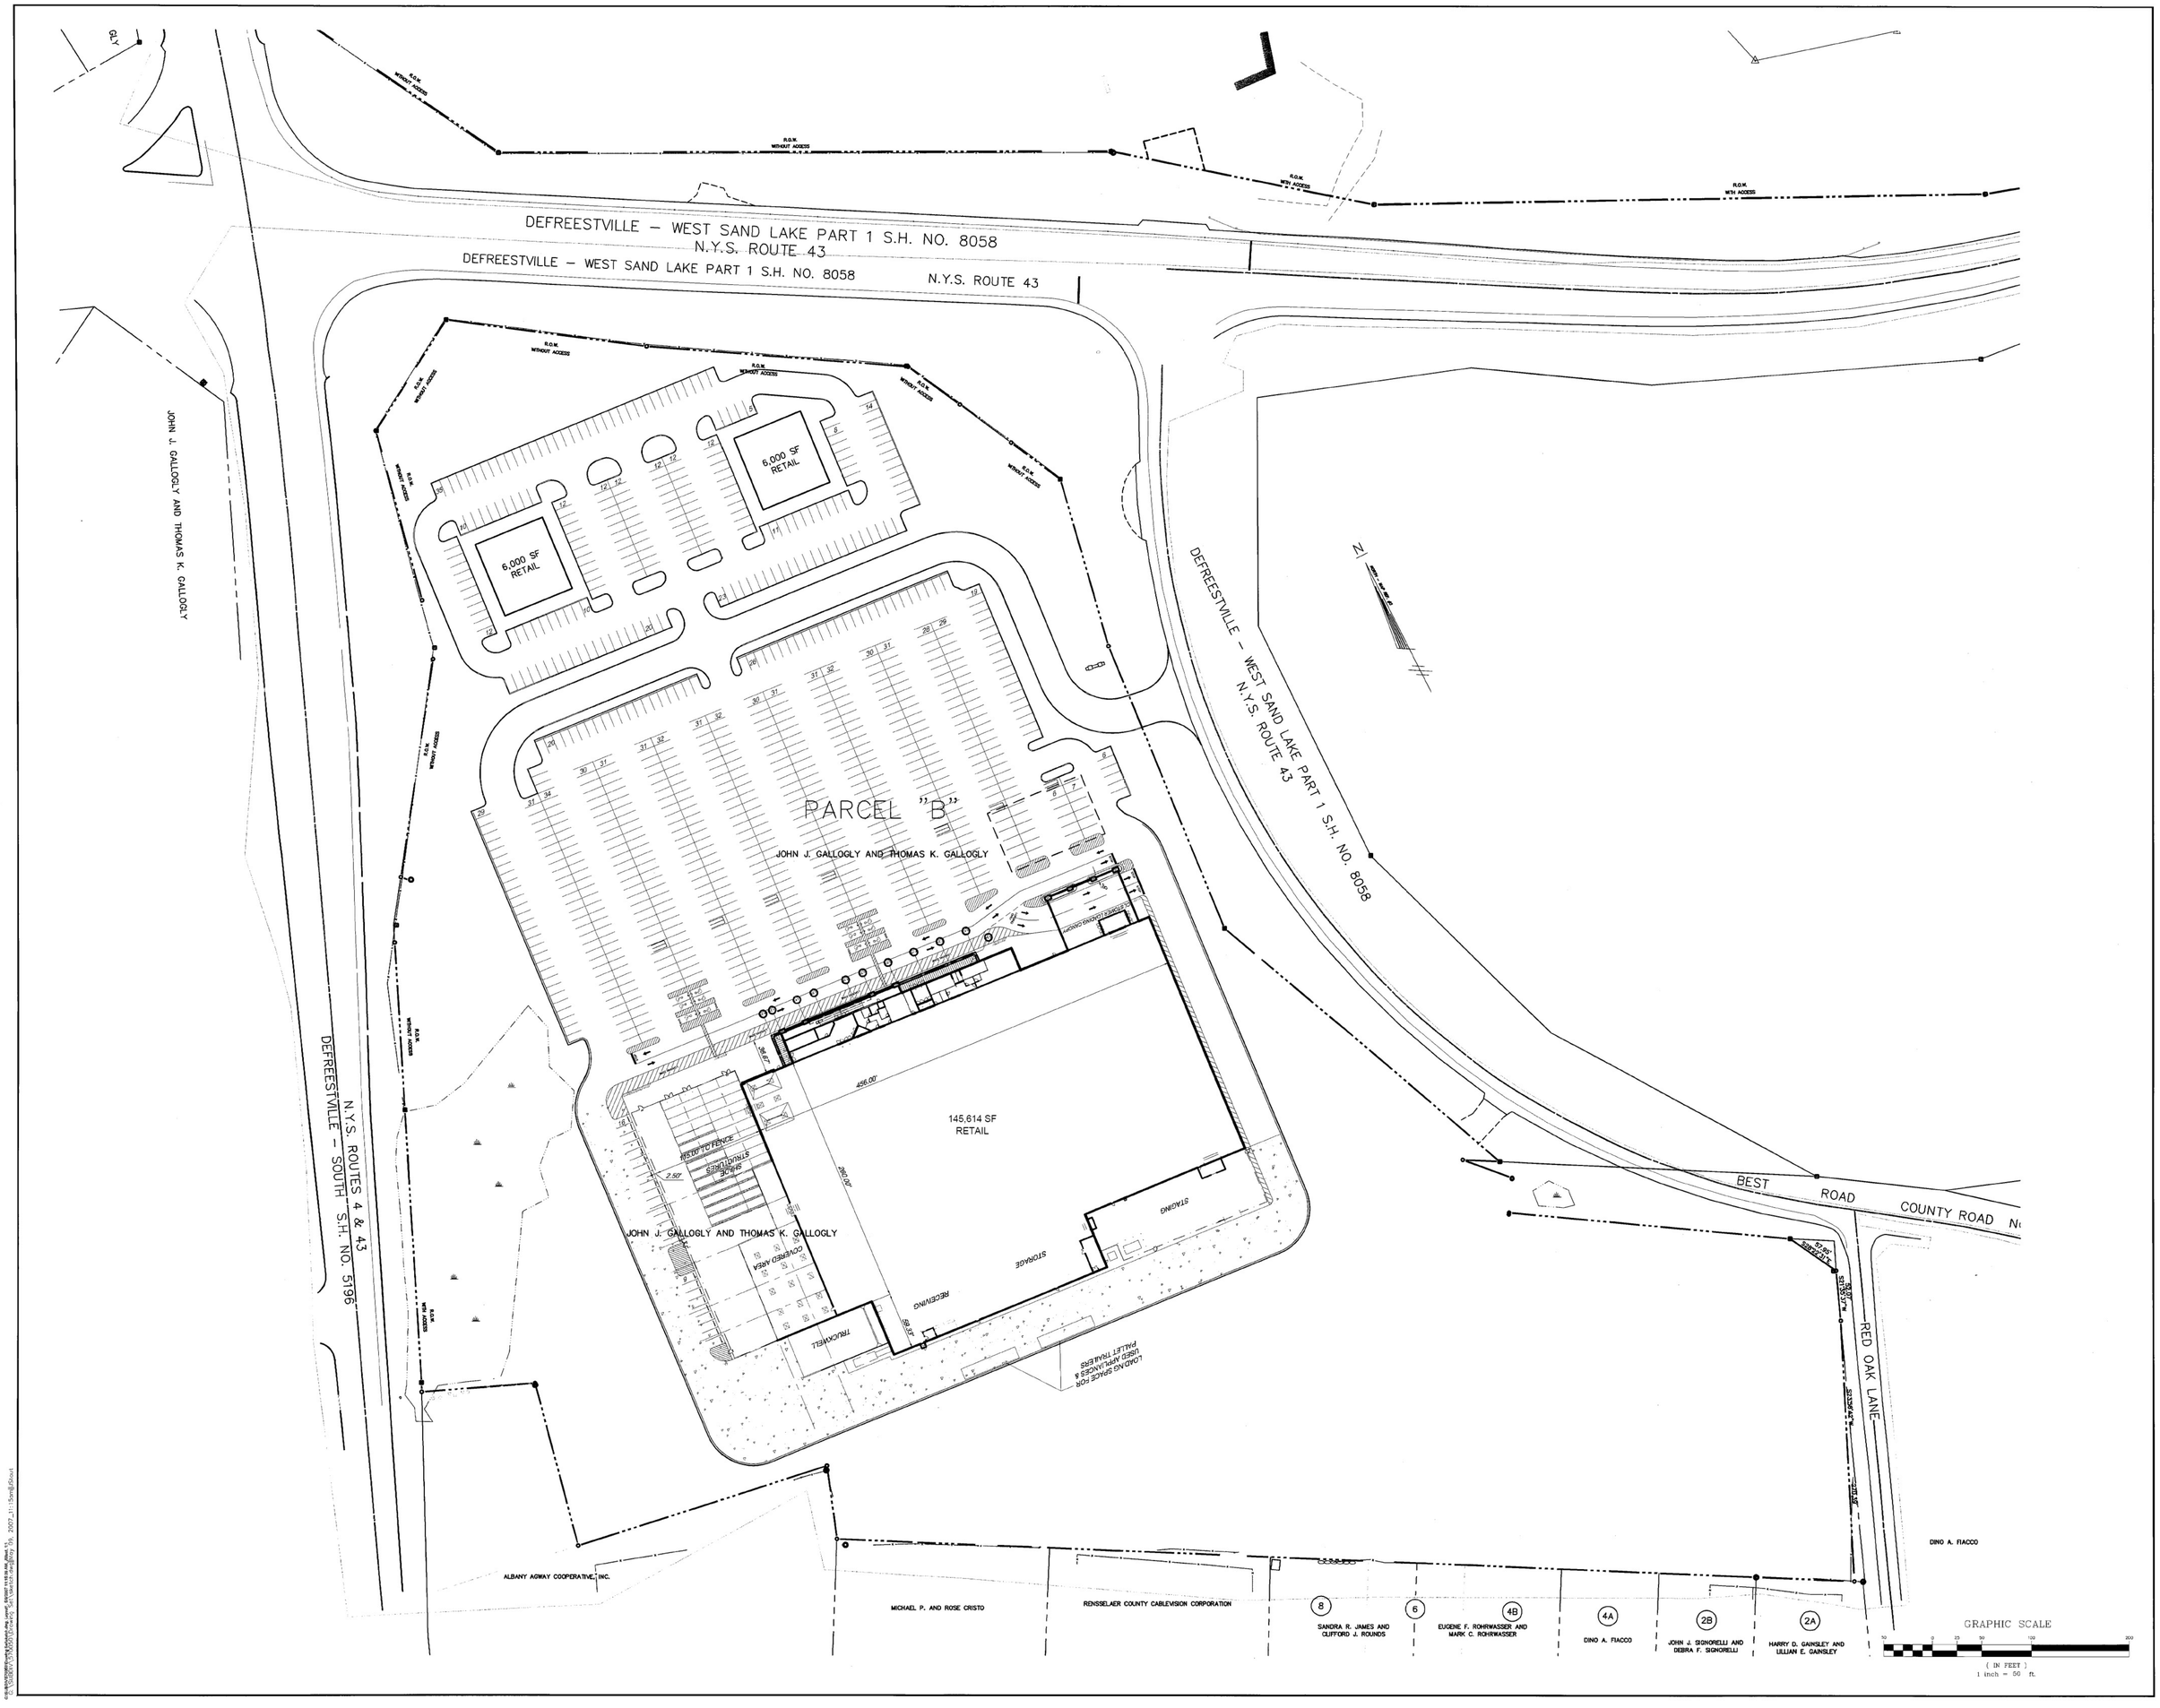


Copyright © – 2007 Pickering, Corts & Summerson, Inc. – All rights reserved. All information, ideas, and opinions contained in this document are property of Pickering, Corts & Summerson, Inc. and may not be used, copied, or disclosed to others for any purpose without written permission. Reproduction, in whole or in part, of this document or any information contained herein is prohibited without the prior written consent of Pickering, Corts & Summerson, Inc. Recipient agrees to indemnify and hold harmless Pickering, Corts & Summerson, Inc. from any and all claims, losses, and liabilities arising out of or resulting from the use of the information contained in this document by Recipient or any other person or entity to which Recipient shall have transmitted or otherwise disclosed such information. Pickering, Corts & Summerson, Inc. shall have no liability to the fullest extent of the law for any reuse of or reliance upon the information contained in this document by any other person or entity. Reproduction of this document and information herein shall be permissible for the fullest extent of the law only with the express written consent of Pickering, Corts & Summerson, Inc. shall be permissible only for information and use by the intended recipient for the project for which they shall be contracted. Reproduction of such information which has prior or modification of the project or on any project, shall be considered a violation of such rights. Recipient agrees to indemnify and hold harmless Pickering, Corts & Summerson, Inc. shall have no liability to the fullest extent of the law for any reuse of or reliance upon the information contained in such documents and information which shall be considered or represented to be were specifically prepared for the project for which they were originally intended. Such representation is invalid when applied to the project for which they

PICKERING, CORTS & SUMMERSON, INC
Consulting Engineers, Land Surveyors, Planners & Landscape Architects
Newtown, PA Center Valley, PA Pennington, NJ Plymouth Meeting, PA
828-B Newtown-Yardley Road
Newtown, Pennsylvania 18940
tel: 215.968.8500 fax: 215.968.9649 internet: www.pcs-inc.biz

# Sketch Plan

## Van Rensselaer Square

North Greenbush, Rensselaer County, New York

Revision | Description

Sketch Plan

| | |
|---|---|
| SCALE 1"=50' | JOB NO. 57 0050 |
| DRAWN ---- | DATE May 9, 2007 |
| CHECKED ---- | DRAWING NO. 4–2210 L |
| FIELD BOOK NO. ---- | SHEET NO. 1 of 1 |